Permit #F00137901

FilmL.A., Inc.
6255 W Sunset Blvd, 12th Floor
Hollywood, CA 90028
t: (213)977-8600 - f: (213)977-8601
www.filmla.com

Summary Information

Permit No: F00137901 **Type of Permit:** FILMING **Release Date:** 05/31/2018

Production Company 21 INCH PHILCO LLC - BACKSEAT

Insured Company Name 21 INCH PHILCO LLC - BACKSEAT

Contact Phone No. 1 310-244-1699
Contact Phone No. 2 310-244-1540
Fax
Address 10202 W WASHINGTON BLVD,
BARRYMORE BLDG
CULVER CITY, California 90232

Production Title BACKSEAT

Type of Production Feature

Producer Bob Graf

Director Adam McKay

1st AD Paul Schneider

Production Manager Bob Graf

FilmL.A. Coordinator Naomi Kajiyama

Location Manager Ken Lavet
Primary Phone Mobile - 818-383-2740
Secondary Phone Office - 818-691-7249

Location Assistant Leslie Thorson
Primary Phone Mobile - 323-697-6060
Secondary Phone

Fees

Notification Charge	$486.00
FILMLA NON-REFUNDABLE FILM APPLICATION FEE	$660.00
LA COUNTY FIRE REVIEW	$282.00
LA COUNTY ROAD INSPECTION FEE	$692.00
LA COUNTY ROAD APPLICATION FEE	$157.00
LA COUNTY ROAD ENCROACHMENT PERMIT PROCESSING FEE	$286.00

Total Permit Fee $2,563.00

Number of Locations 1

NOT A PERMIT

Permit #F00137901

FilmL.A., Inc.
6255 W Sunset Blvd, 12th Floor
Hollywood, CA 90028
t: (213)977-8600 - f: (213)977-8601
www.filmla.com

Summary Information — Location

Permit Number	F00137901	**Location Manager**	Ken Lavet
Production Company	21 INCH PHILCO LLC - BACKSEAT	Primary Phone	Mobile - 818-383-2740
Insured Company	21 INCH PHILCO LLC - BACKSEAT	Secondary Phone	Office - 818-691-7249
Production Title	BACKSEAT		

Location Address 28624 Witherspoon Pkwy, Unincorporated Los Angeles County, CA, 91355

Location Type Warehouse

Prep Dates 5/30/2018 - 5/31/2018 07:00 - 19:00 2 days

Film Dates 6/1/2018 - 6/1/2018 07:00 - 22:00 1 day

Strike Dates 6/2/2018 - 6/2/2018 07:00 - 19:00

Open or Closed to the Public Open

Generic Conditions

*Certain service and personnel fees required by jurisdictional agencies are not collected by FilmL.A. Any such fees must be paid directly to the appropriate agency, and a separate invoice will be provided to the permittee.
All travel lanes and bike lanes shall be closed per the WATCH manual.
May not interfere with adjacent traffic lanes or adjacent bike lane
Must Maintain 5' Clearance on Sidewalks/Walkways
Must maintain local/emergency access
Must post "ROAD WORK AHEAD" signs, which must remain up until all activities on the roadway have been completed.
No cast or crew parking on area streets
No interference with merchant activity.
No interference with pedestrian traffic
No steps from trailers, trucks or motorhomes may be facing road
Number of uniformed officers listed on the permit is a minimum requirement.
Permittee remains responsible for deploying a sufficient number of uniformed officers to provide traffic and crowd control to ensure the safety of the film crew and the public.
Traffic control must be done in accordance w/MUTCD
Traffic Officers Required
Uniformed officers shall have a copy of the film permit in their possession and are required to confirm that all traffic control signage devices are in place.

Please see attached document 21.Backseat.137901.WitherspoonSSAvePennES2.pdf

Equipment on Location

Type	Quantity
5 or 10 ton trucks	3
Catering Truck	2

Personnel on Location

Type	Quantity
Cast	5
Crew	90

NOT A PERMIT

FilmL.A., Inc.
6255 W Sunset Blvd, 12th Floor
Hollywood, CA 90028
t: (213)977-8600 - f: (213)977-8601
www.filmla.com

Summary Information — Location

Permit Number F00137901
Production Company 21 INCH PHILCO LLC - BACKSEAT
Insured Company 21 INCH PHILCO LLC - BACKSEAT
Production Title BACKSEAT

Location Manager Ken Lavet
Primary Phone Mobile - 818-383-2740
Secondary Phone Office - 818-691-7249

Fire Extinguisher (2A10BC Minimum Rating)	4	Extras	7
Generator	2	LA County FSA assigned	1
Honey Wagons	1	Sheriff/CHP	2
Semi Trucks	6		
Stakebed Trucks	6		
Trailers	6		
Vans	4		

Filming Activities Equipment on property; Interior Dialogue; Intermittent traffic control - 2 minutes standard; focus group argument leads to a scuffle; (Prep 5/30 & strike 6/2: All on property);

Jurisdiction **Political:** Los Angeles County - Supervisor District 5 **Police:** Los Angeles County Sheriff **Fire:** Los Angeles County Fire Department

Thomas Guide **Page:** 4459 **Grid:** F6

Approvals

LOS ANGELES COUNTY ROAD DEPARTMENT - SANTA CLARITA (PO2)	Chris Melillo
LOS ANGELES COUNTY PUBLIC WORKS - FINAL APPROVERS	Tenasha Bennett

Coordinator Note 18-1554-143

Coordinator Note Additional notification fee due for revised dates on 5/15

Coordinator Note No equipment/vehicles or activities in the public right-of-ways for prep 5/30 and strike 6/2

Parking

Base Camp	**Crew Parking**	28751 Witherspoon Pkwy, Unincorporated Los Angeles County, CA, 91355
Location Type : Filming Location	Location Type : Other Location	

Lane / Full Closure CONTINUOUS CLOSURES 5/31 1200 HRS - 6/1 2200 HRS:
S/S CURB LANE ON WITHERSPOON PKWY FROM AVENUE PENN 300' EAST
E/S CURB LANE ON AVENUE PENN FROM WITHERSPOON PKWY SOUTH 400'

NOT A PERMIT

FilmL.A., Inc.
6255 W Sunset Blvd, 12th Floor
Hollywood, CA 90028
t: (213)977-8600 - f: (213)977-8601
www.filmla.com

Summary Information — Location

Permit Number	F00137901	**Location Manager**	Ken Lavet
Production Company	21 INCH PHILCO LLC - BACKSEAT	Primary Phone	Mobile - 818-383-2740
Insured Company	21 INCH PHILCO LLC - BACKSEAT	Secondary Phone	Office - 818-691-7249
Production Title	BACKSEAT		

Approximate Footage 301 - 600

Date(s) 5/31/2018 to 6/1/2018 **Time(s)** 12:00 to 22:00

NOT A PERMIT

Permit #F001379O1

W20-1 W20-5 W1-6 (L) C30(CA) R3-7

Ⓢ TRAFFIC SIGNAL
● TRAFFIC CONE
TYPE I W/ SIGN
HIGH LEVEL WARNING DEVICE

ALL TRAFFIC CONTROL WILL BE INSTALLED TO MEET OR EXCEED THE LATEST CA-MUTCD MINIMUM REQUIREMENTS

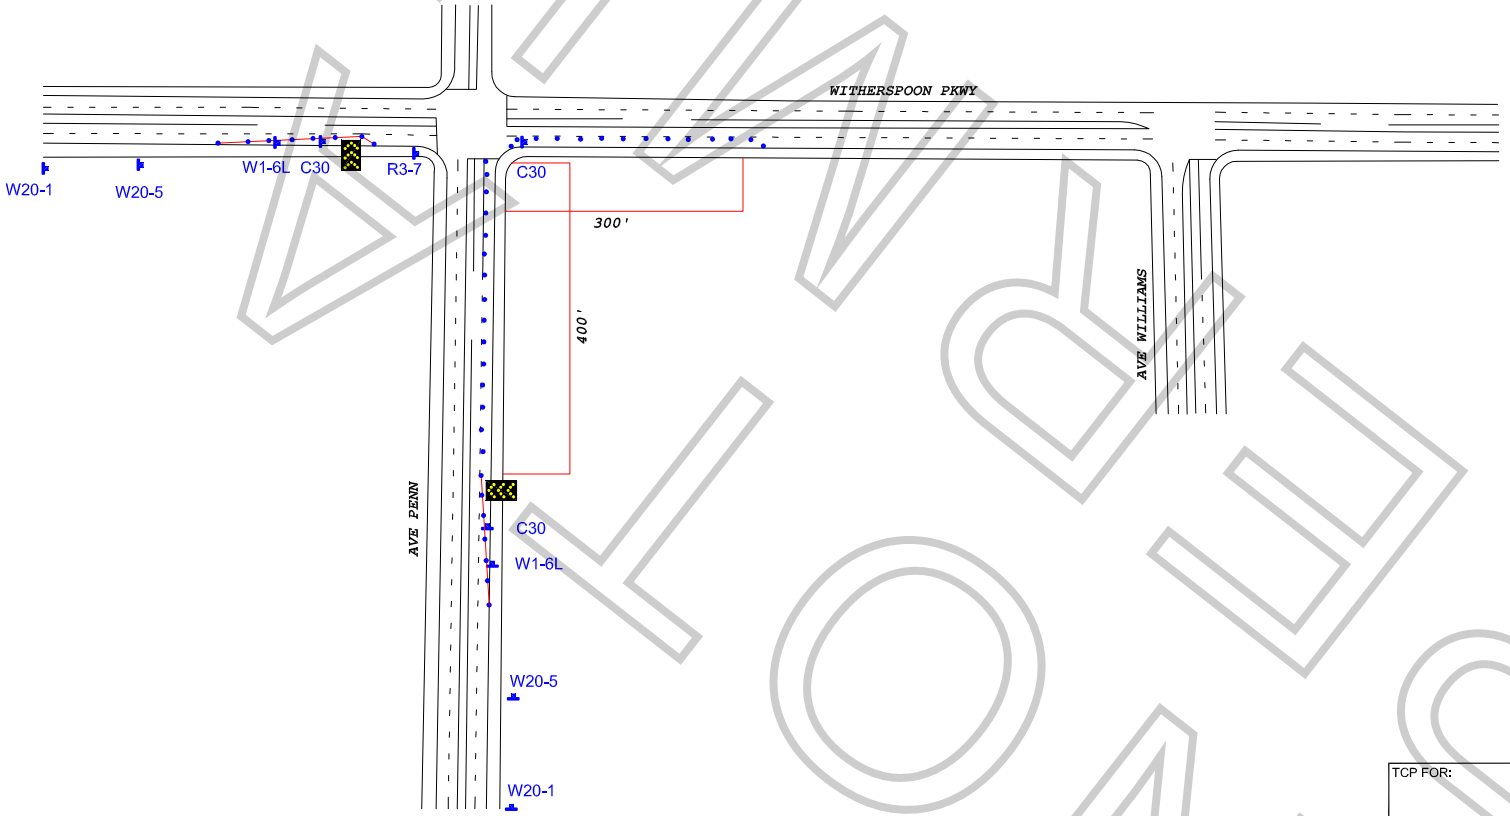

WORK ZONE TRAFFIC CONTROL PLAN
GENERAL NOTES

1. DATE/TIME: 5-31-18 12:00 HOURS TO 6-1-18 22:00 HOURS.

2. ALL SIGNING, STRIPING, AND TRAFFIC CONTROL DEVICES SHALL CONFORM TO THE (CURRENT) STATE OF CALIFORNIA DEPARTMENT OF TRANSPORTATION (CALTRANS) STANDARD PLANS AND STANDARD SPECIFICATIONS, CALIFORNIA MUTCD, AND ANY ADDENDUMS THERETO, AND AS SHOWN ON THESE PLANS, SYMBOLS AND ABBREVIATIONS USED ARE SHOWN ON CALTRANS STANDARD PLANS.
3. THERE WILL BE NO INTERFERENCE WITH TRAFFIC SIGNALS OR CROSSWALKS.
4. CONES WILL BE 28" MINIMUM HEIGHT AND HAVE REFLECTORIZED SLEEVES FOR NIGHT WORK.
5. POLICE WILL DIRECT TRAFFIC IF NECESSARY.

TCP FOR: 21 INCH PHILCO LLC:
"BACKSEAT"

LOCATION:
S/S CURB - WITHERSPOON PKWY BTWN AVE PENN & 300' EAST
E/S CURB - AVE PENN BTWN WITHERSPOON PKWY & 400' SOUTH
VALENCIA, CALIFORNIA

CONTACT: KEN LAVET
PH# 818-383-2740
LESLIE THORNSON
PH# 323-697-6060

JCL TRAFFIC SERVICES
(213) 622-9775
C31-CA Lic # 805357

DATE	REVISIONS
5-14-18	REVISED DATES
5-24-18	REVISED DATES

DRAFTER: MARIO MENJIVAR
SCALE: N.T.S.
FILM LA: NK

FILM LA